schematic site plan

12.10.2015

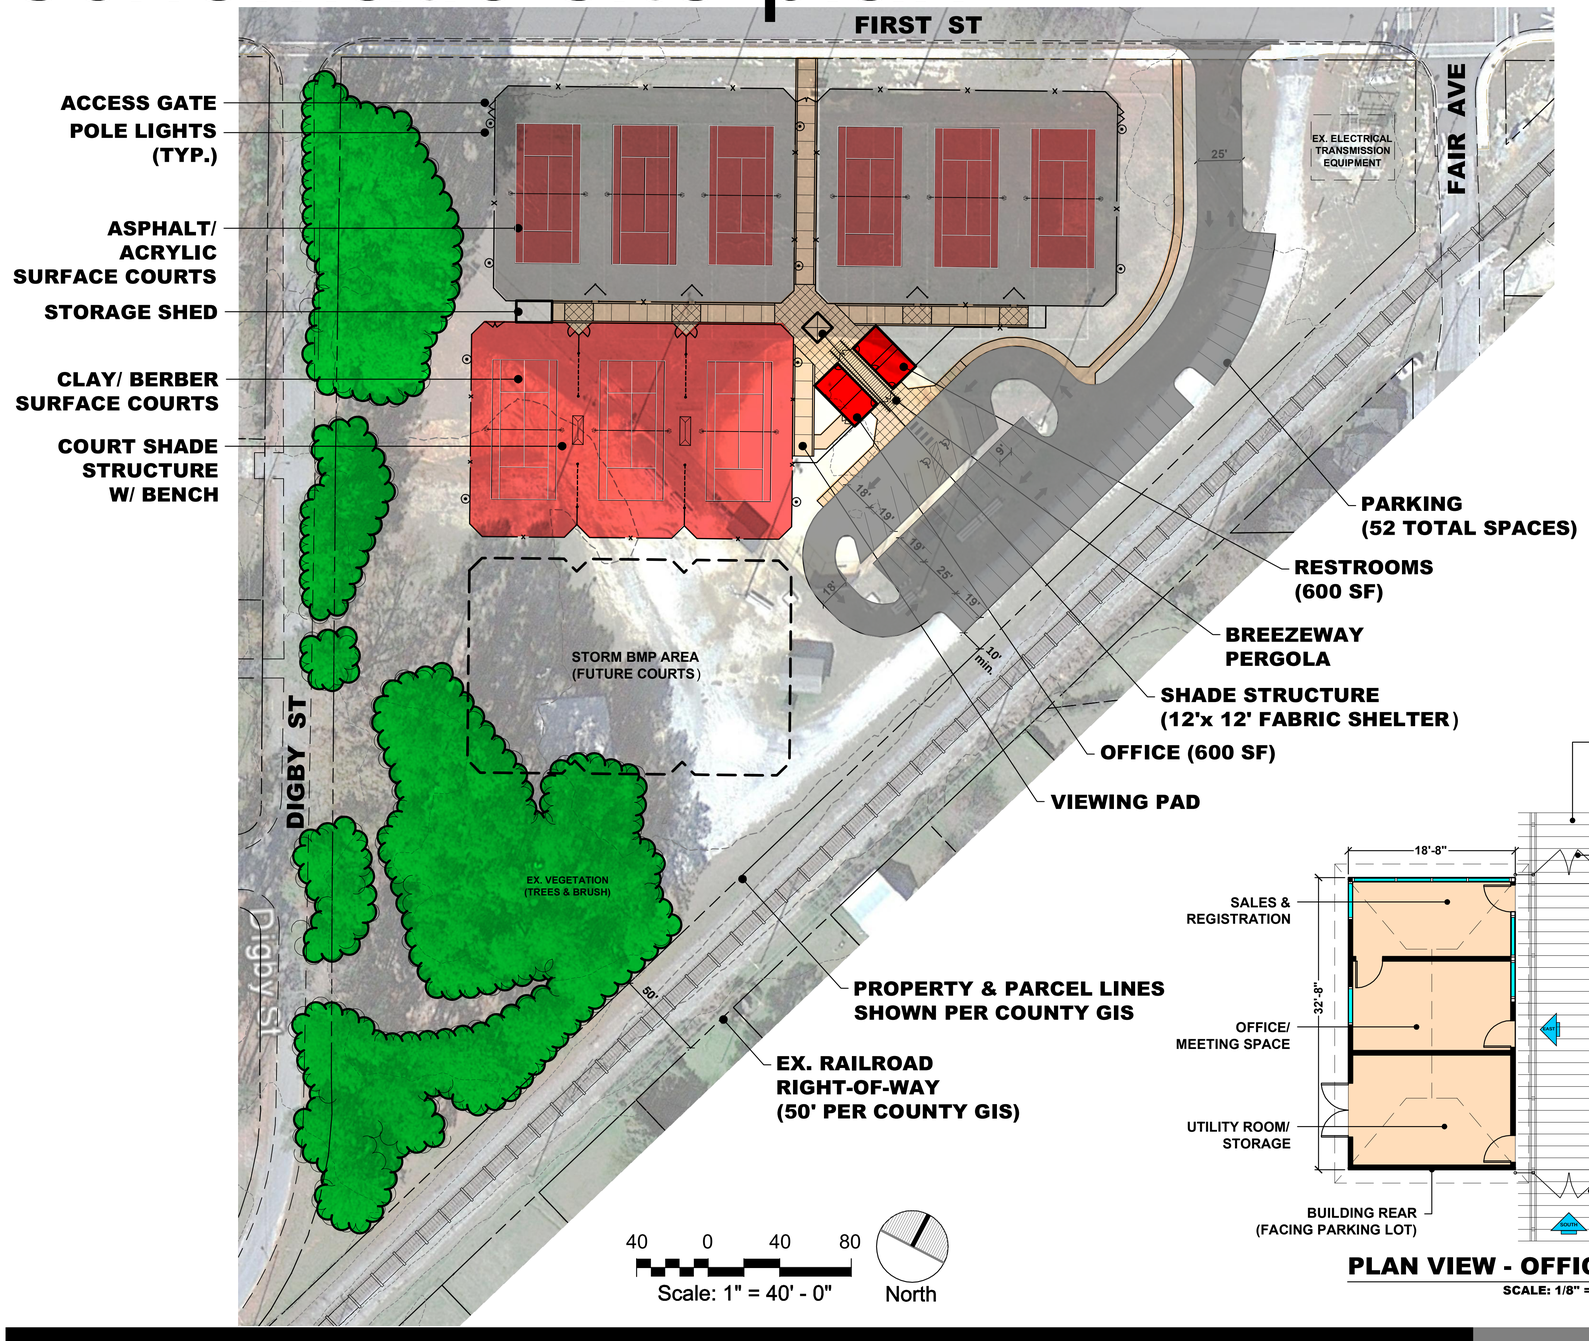

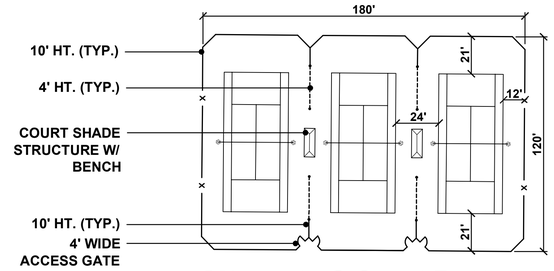

Alternate 3 Court Battery

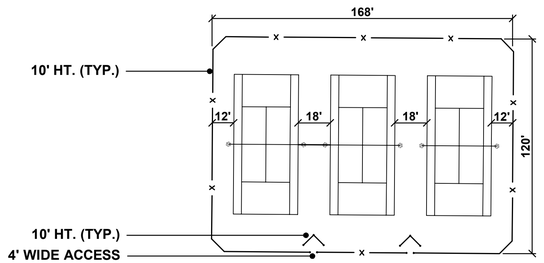

Typical 3 Court Battery

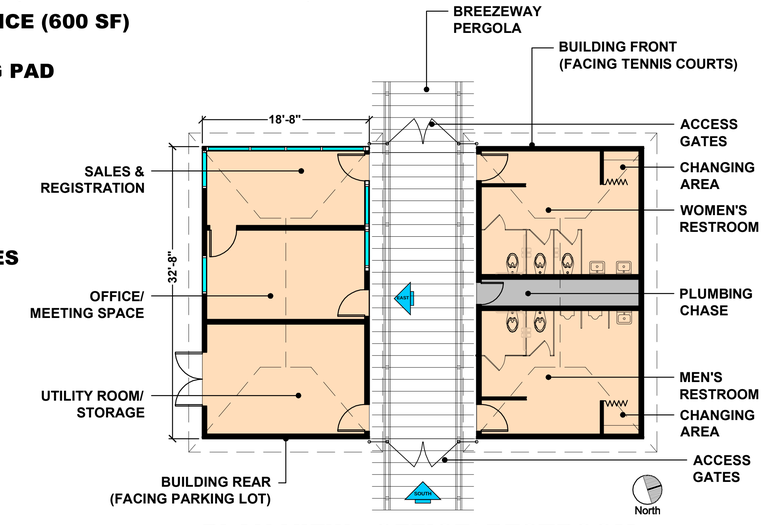

PLAN VIEW - OFFICE/ RESTROOM

SCALE: 1/8" = 1'- 0"

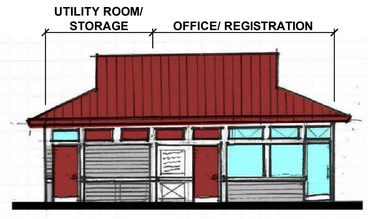

ELEVATION - EAST

(STORAGE/ OFFICE/ REGISTRATION)

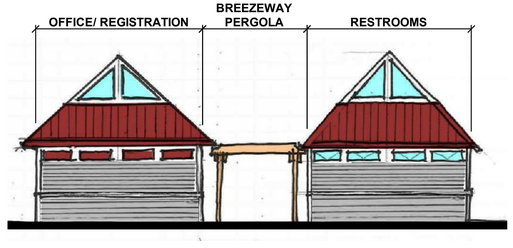

ELEVATION - SOUTH

(BOTH STRUCTURES FROM PARKING)

WOOLPERT 11301 CARMEL COMMONS BLVD | SUITE 300 | CHARLOTTE, NC | 28226 | 704.525.6284

Oakland Park Tennis Facility

newberry, south carolina